

THE PORT AUTHORITY
OF NY & NJ

ORIGINAL SIGNED & SEALED BY
N.Y. P.E. (OR R.A.)

**Joseph R. Loring
& Associates, Inc.**
consulting engineers
One Pennsylvania Plaza
New York, New York 10008-0045
Tel. 212 512-7400, Fax 212 512-7782

THE OFFICE OF
**DAVID
BLUM
LEBOWITZ
P.C.**
ARCHITECTS - PLANNERS
110 EAST 47TH STREET
NEW YORK, NY 10017-1008
TEL. 212 697-0000 FAX 212 697-0000

**LESLIE E. ROBERTSON
ASSOCIATES, RLLP**
CONSULTING STRUCTURAL ENGINEERS
25 EAST 47TH STREET
NEW YORK, NY 10017-1008
TEL. 212 697-0000 FAX 212 697-0000


I HEREBY CERTIFY THAT THIS IS A TRUE AND CORRECT
COPY OF ONE OF THE CONTRACT DRAWINGS CON-
STITUTING A PART OF CONTRACT NO. WTC-845.071
IN THE FORM IN WHICH SAID DRAWINGS EXISTED AT
THE TIME THE SAID CONTRACT WAS EXECUTED BY
THE PARTIES.
DATE 4/16/98 *Stephen A. Allen*
DATE 4/16/98 *PL Loring*
ENGINEER OF DESIGN

No.	Date	Revisions	Approved
1	11/17/97	ISSUED FOR BID	
Engineering Department			
Design Divisions			
The World Trade Center			


Title
**STANDBY POWER
5 WORLD TRADE CENTER
ARCHITECTURAL
BULKHEAD SECTIONS**

This drawing subject to conditions in contract.
All inventions, ideas, designs and methods
herein are reserved to Port Authority and
may not be used without its written consent.

C.B. J.M.K.
Designed by Drawn by JLA Job No.
Date 11/17/97 Scale AS SHOWN
Contract Number Drawing Number
WTC-845.071 A2-05

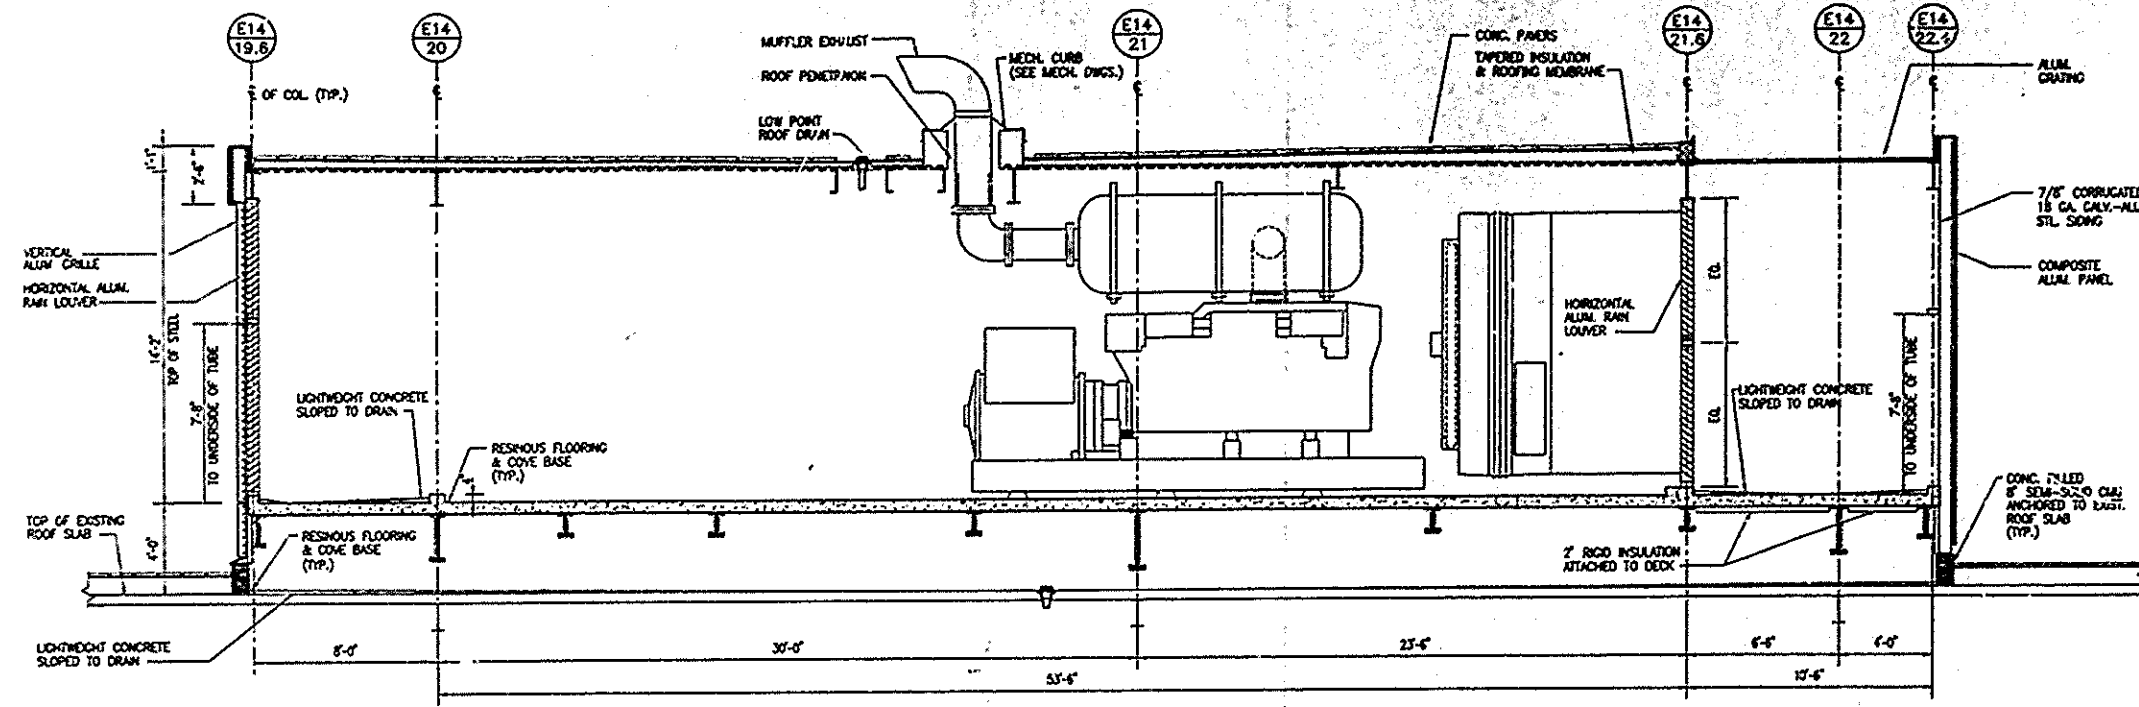

1 SECTION

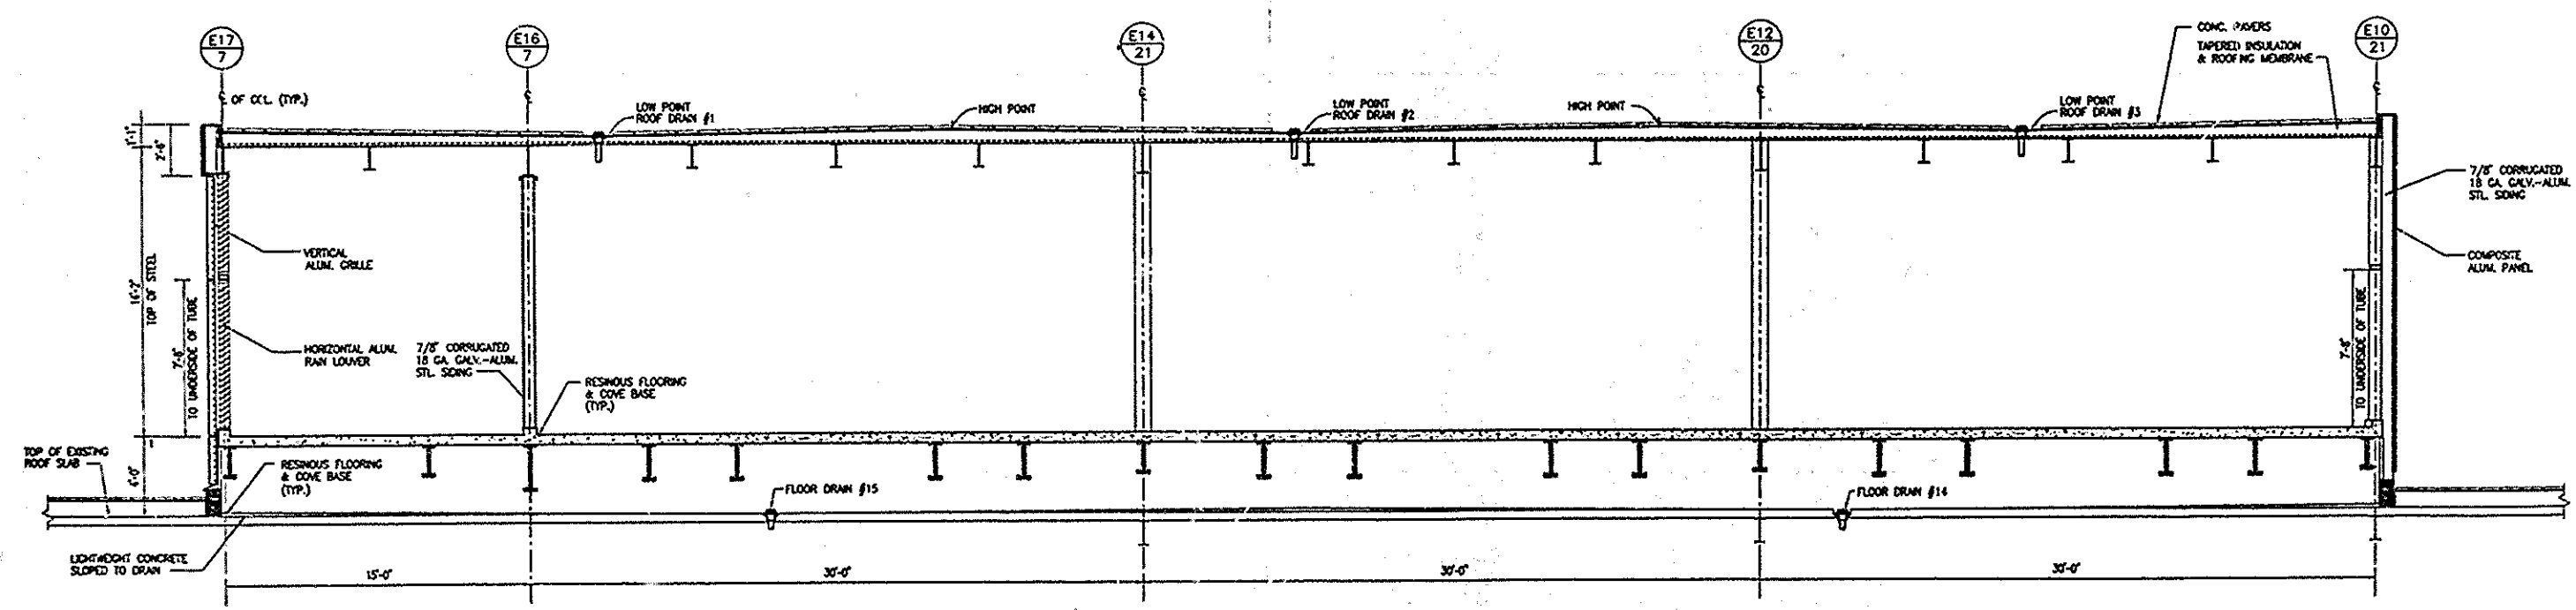

2 SECTION

